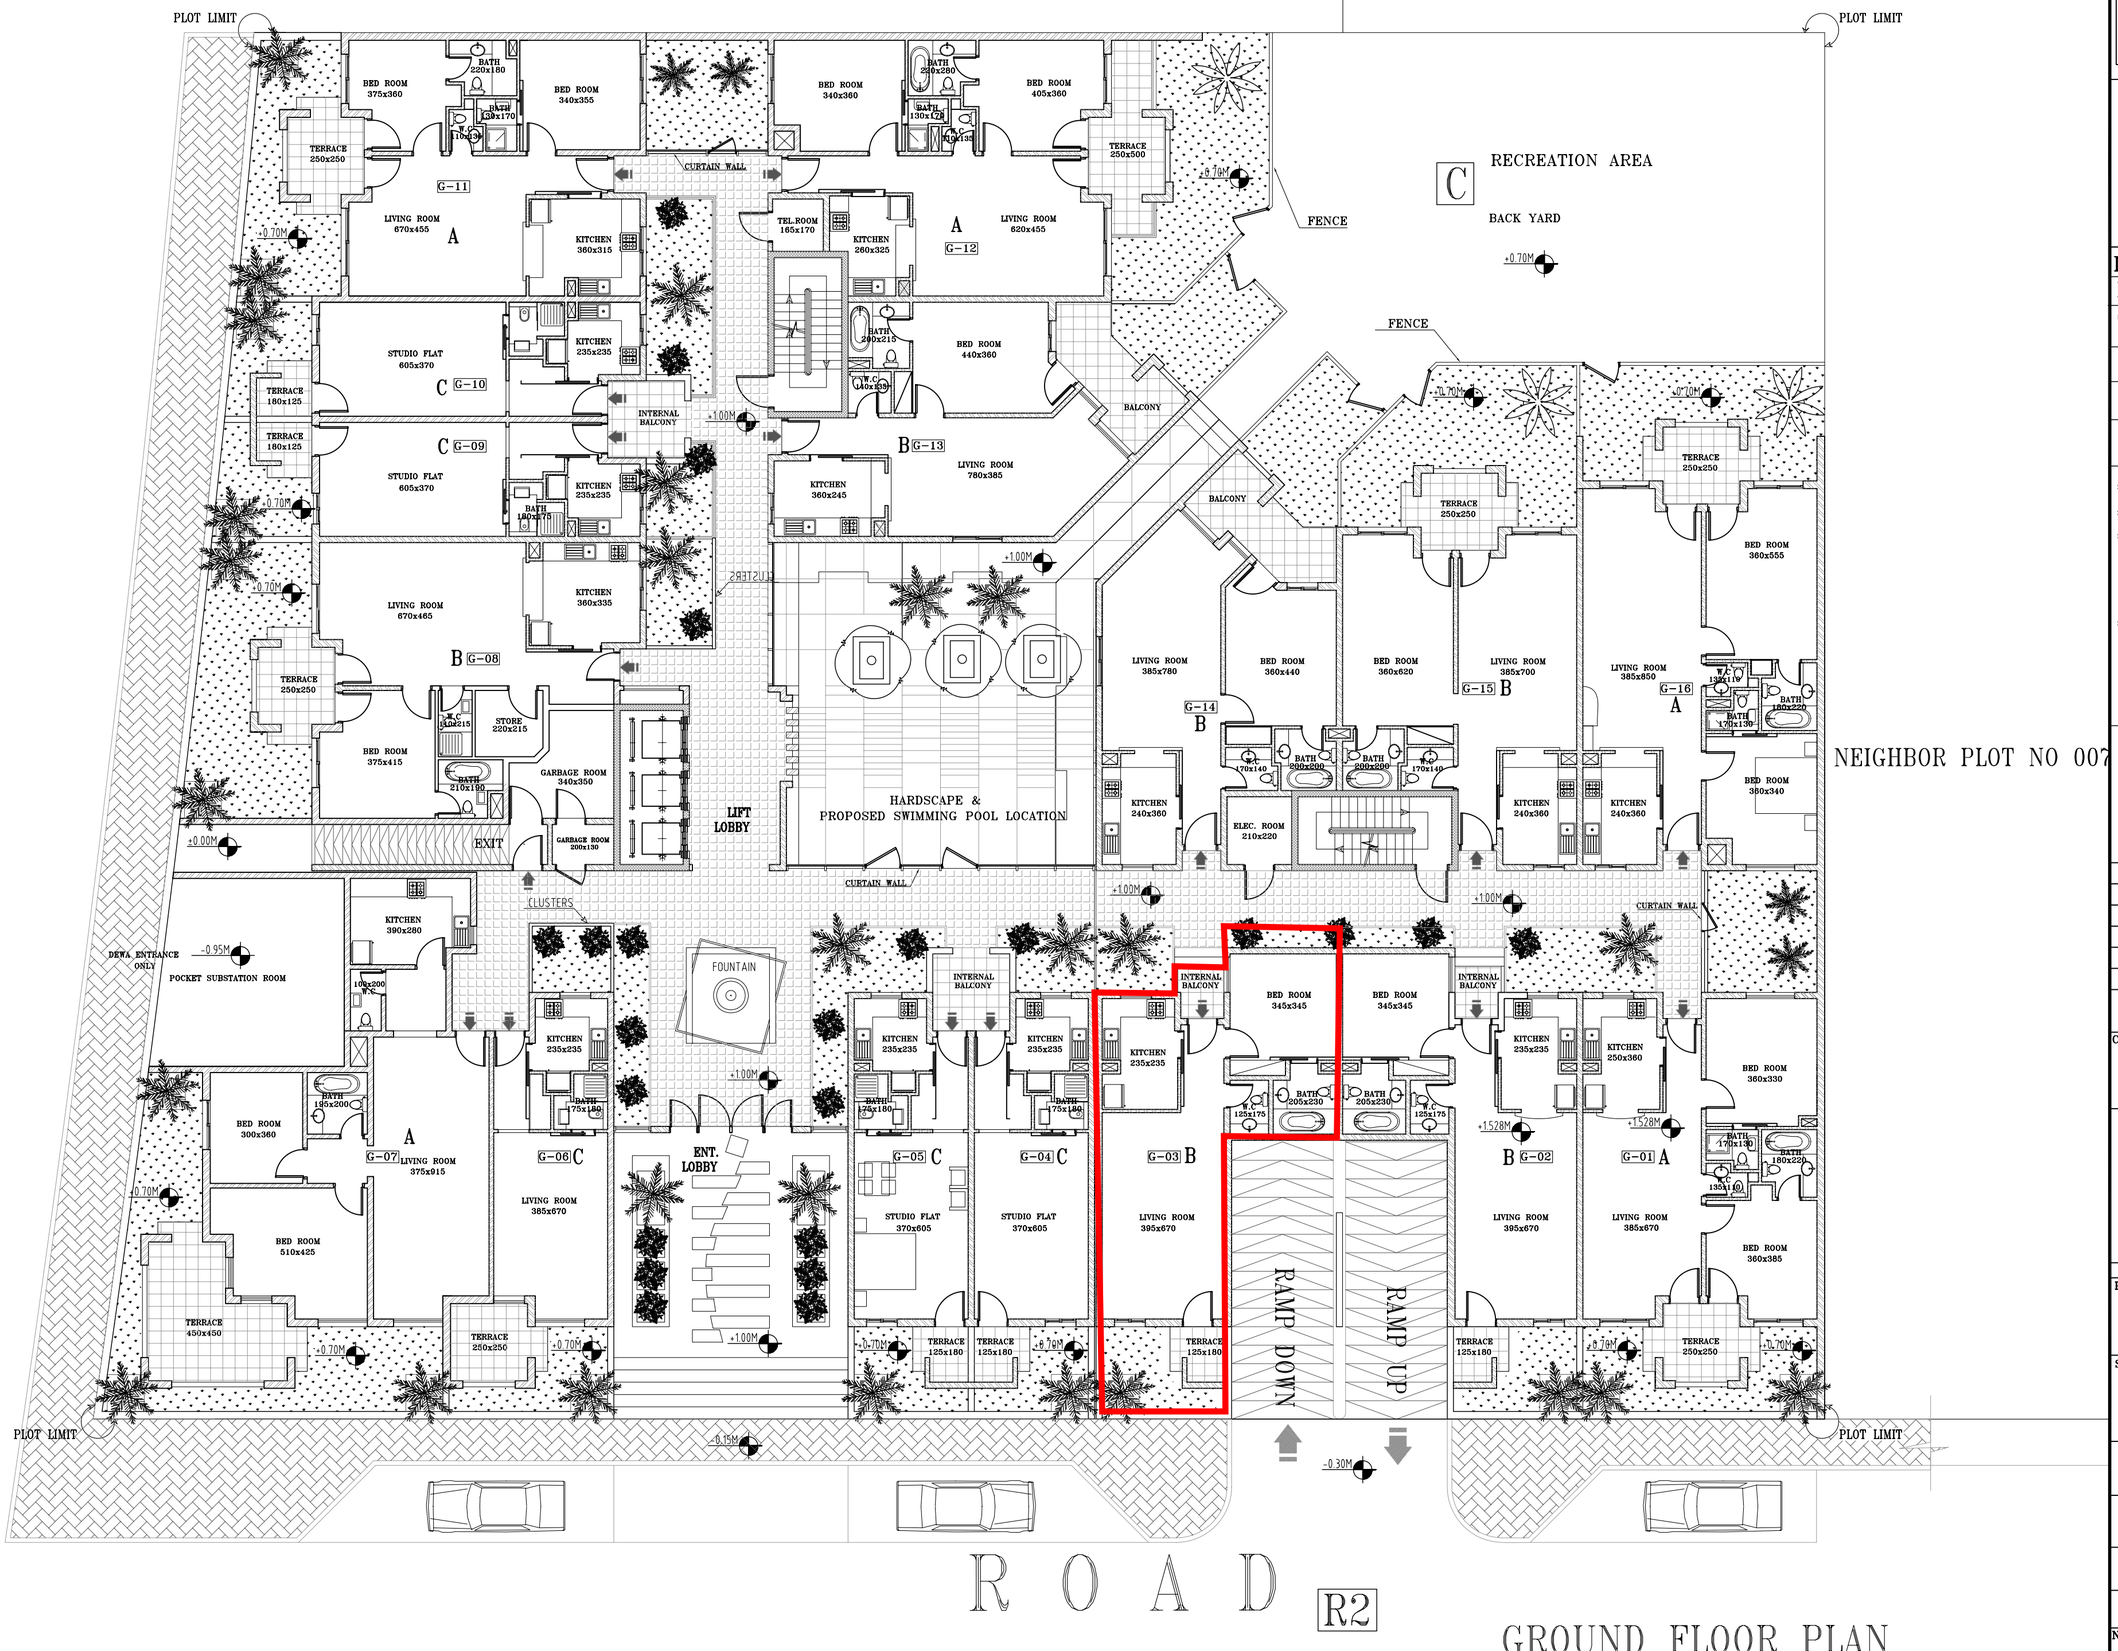

GROUND FLOOR PLAN

Jumeirah Village

Key Plan JVC11 B MRA 008

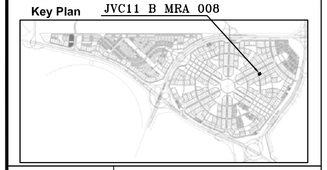

DISTRICT	11
PLOT	JVC11 AA MRA 008
ZONE	Jumeirah Village
PHASE	☐ GA ☐ CP ☐ SP
DATE	17-06-07

NOTES

- ALL DIMENSIONS ARE IN CM
- THIS DRAWING IS COPYRIGHT.
- THE CONTACTOR AND HIS SUB-CONTRACTORS ARE TO VERIFY ALL-DIMENSIONS ON SITE BEFORE - COMMENCEMENT MANUFACTURE.
- THE CONTRACTOR IS TO BRING TO THE NOTICE OF THE ARCHITECT ANY DISREPANCIES CONTAINED IN-THIS DRAWING PRIOR TO WORK - COMMENCEMENT

N

NO.	CLIENT	DESCRIPTION	BY	DATE

REVISIONS

CLIENT'S NAME:

DUBAI GUERNSEY PROPERTY INVESTMENTS LTD

تيجان للاستشارات الهندسية
TIJAN Engineering Consultants

هاتف : ٢٧٢٧٧٢ - فاكس: ٢٧٢٣٣٣ - ص ب: ٢١٢٢ - دبي - ا.

PROJECT:

(2B+G+4)

SHEET TITLE:

GROUND FLOOR PLAN

DESIGNED :	TIJAN No	REV.No.
KEZ	635-AR- 103	
CHECKED :	CLIENT NO.	Issue.No.
MAK	C-635-AR-103	
DRAWN :	SCALE :	JOB NO :
SMD	1:100	B-2635

DATE : 26-06-07

NOTE: THE COPYRIGHT OF ALL DESIGN,DRAWINGS,SPECIFICATIONS & INFORMATION CERTAINED IN OUR PRESENTATION,DOCUMENTS & ARE SHALL REMAIN THE PROPERTY OF TIJAN ENGINEERING CONSULTANTS & MUST NOT BE USED,COPIED OR REPRODUCED,PUBLISHED OR DEVULGED TO ANY PERSON,IN WHOLE OR PART WITHOUT THE WRITTEN AUTHORIZATION OF TIJAN ENGINEERING CONSULTANT.